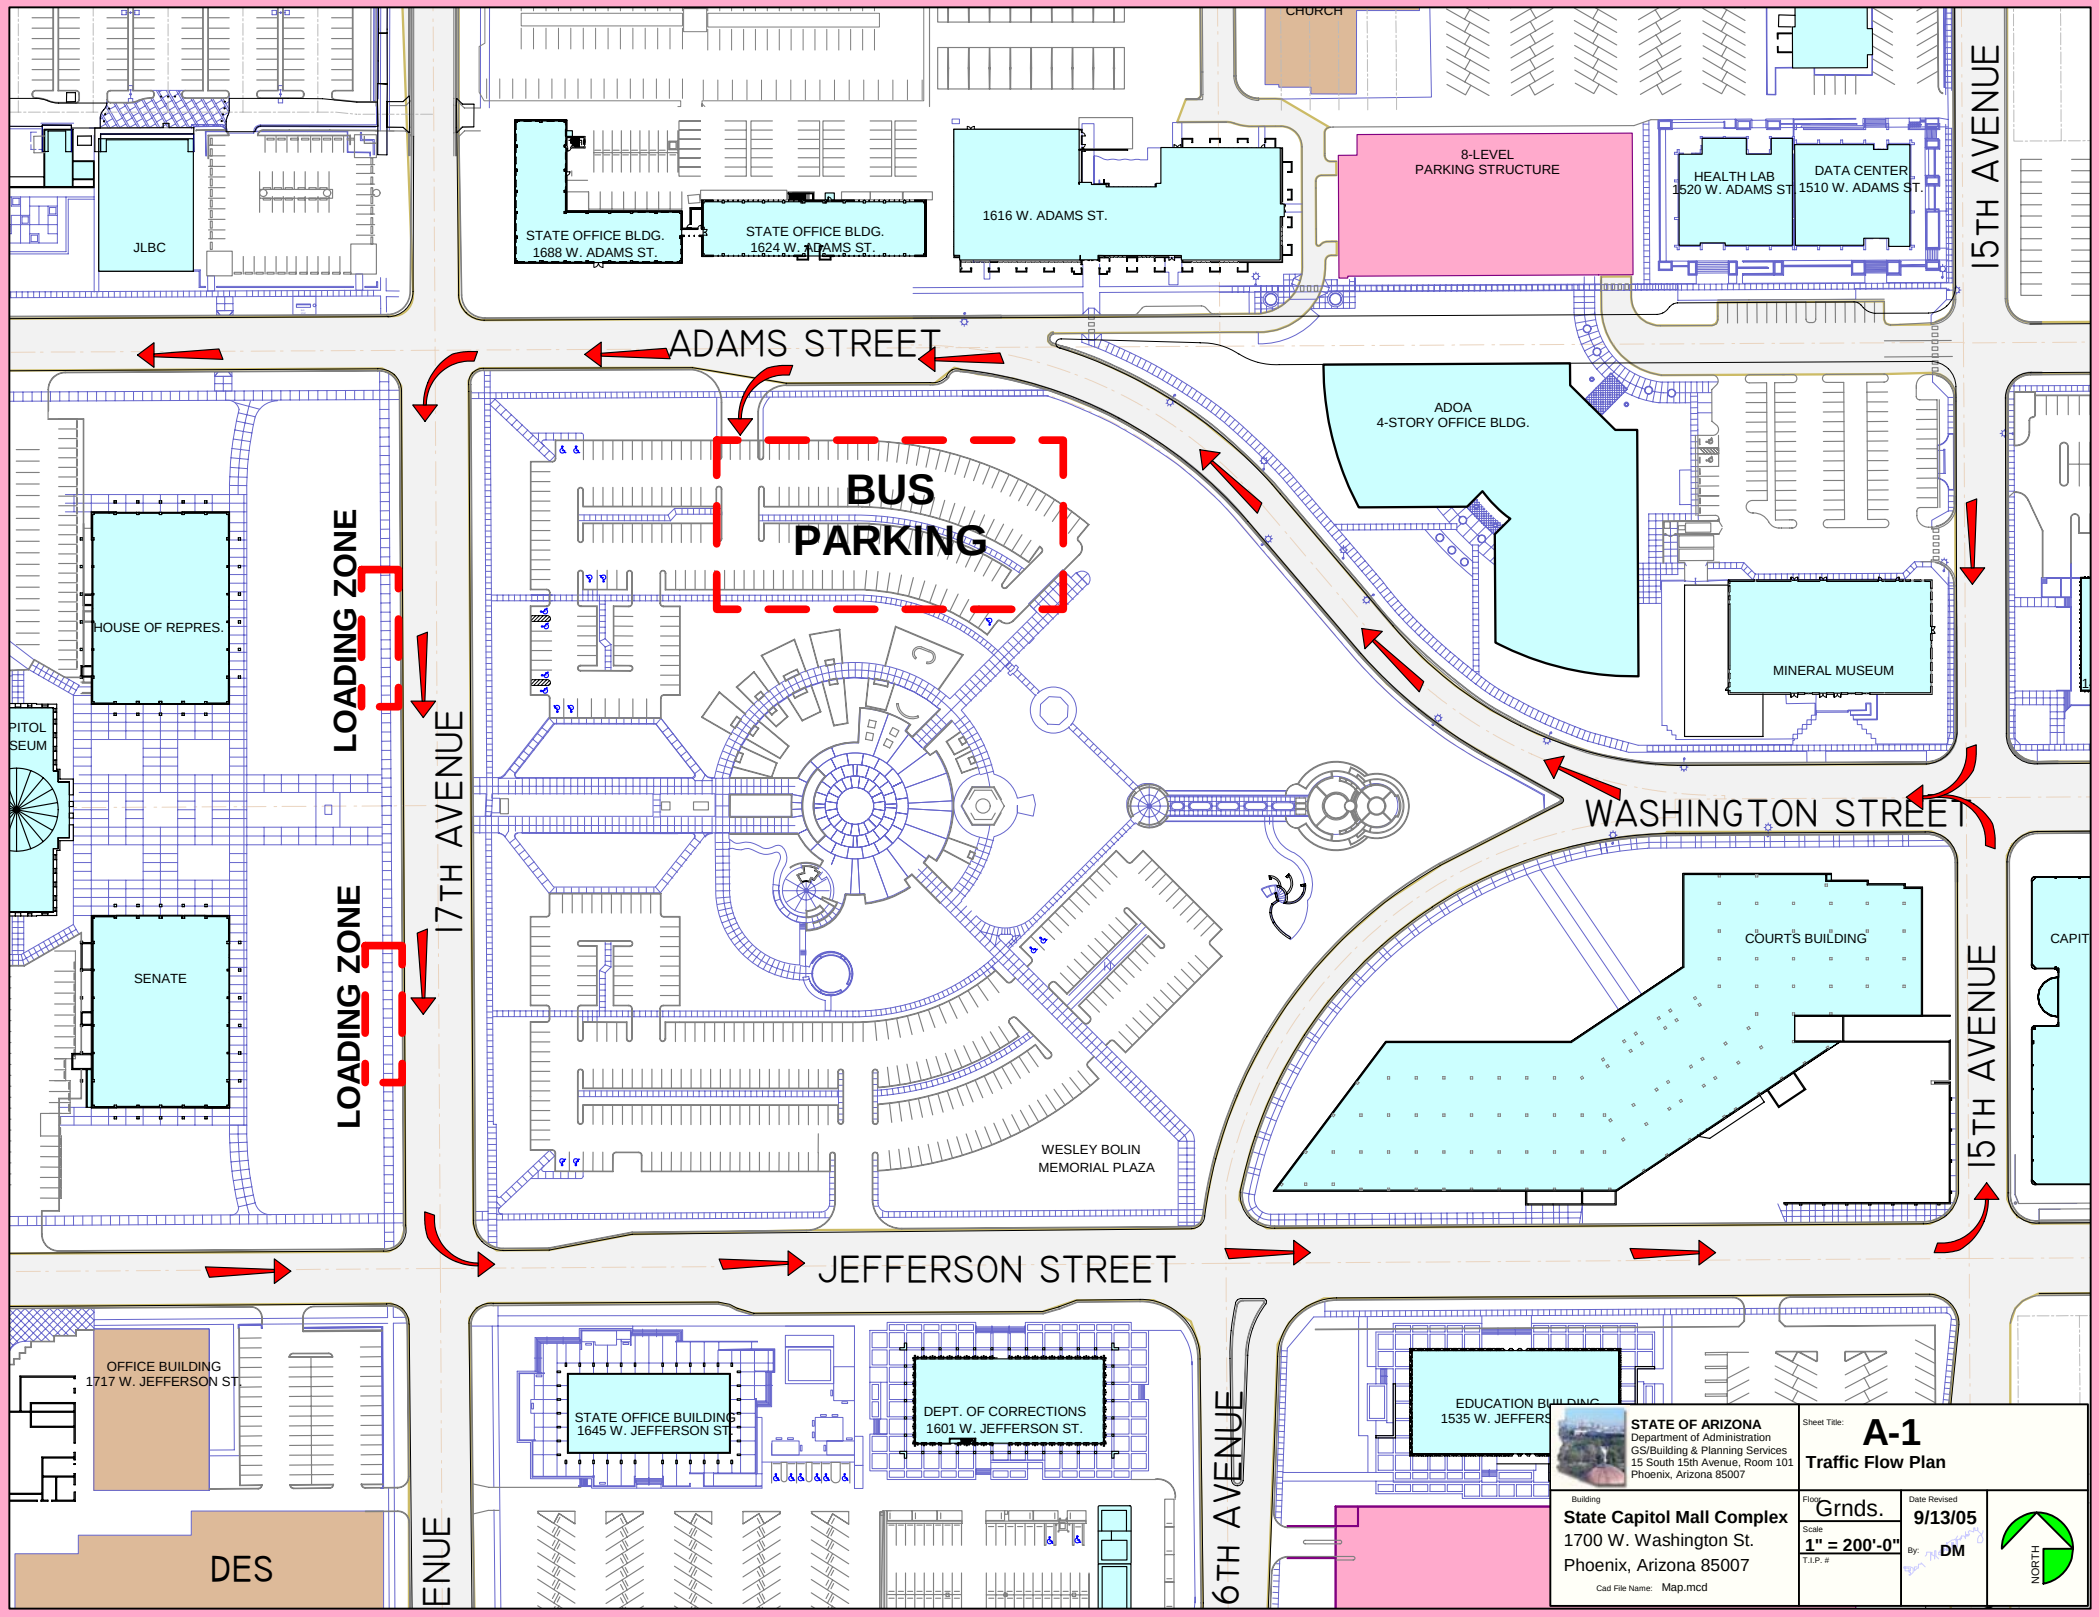
CHURCH
JLBC
STATE OFFICE BLDG.
1688 W. ADAMS ST.
STATE OFFICE BLDG.
1624 W. ADAMS ST.
1616 W. ADAMS ST.
8-LEVEL
PARKING STRUCTURE
HEALTH LAB
1520 W. ADAMS ST
DATA CENTER
1510 W. ADAMS ST.
15TH AVENUE
ADAMS STREET
BUS
PARKING
ADOA
4-STORY OFFICE BLDG.
HOUSE OF REPRES.
LOADING ZONE
LOADING ZONE
17TH AVENUE
SENATE
MINERAL MUSEUM
WASHINGTON STREET
COURTS BUILDING
15TH AVENUE
WESLEY BOLIN
MEMORIAL PLAZA
JEFFERSON STREET
OFFICE BUILDING
1717 W. JEFFERSON ST.
STATE OFFICE BUILDING
1645 W. JEFFERSON ST.
DEPT. OF CORRECTIONS
1601 W. JEFFERSON ST.
6TH AVENUE
DES
STATE OF ARIZONA
Department of Administration
GS/Building & Planning Services
15 South 15th Avenue, Room 101
Phoenix, Arizona 85007
Sheet Title:
A-1
Traffic Flow Plan
Building
State Capitol Mall Complex
1700 W. Washington St.
Phoenix, Arizona 85007
Cad File Name: Map.mcd
Floor
Grnds.
Scale
1" = 200'-0"
T.I.P. #
Date Revised
9/13/05
By:
DM
NORTH